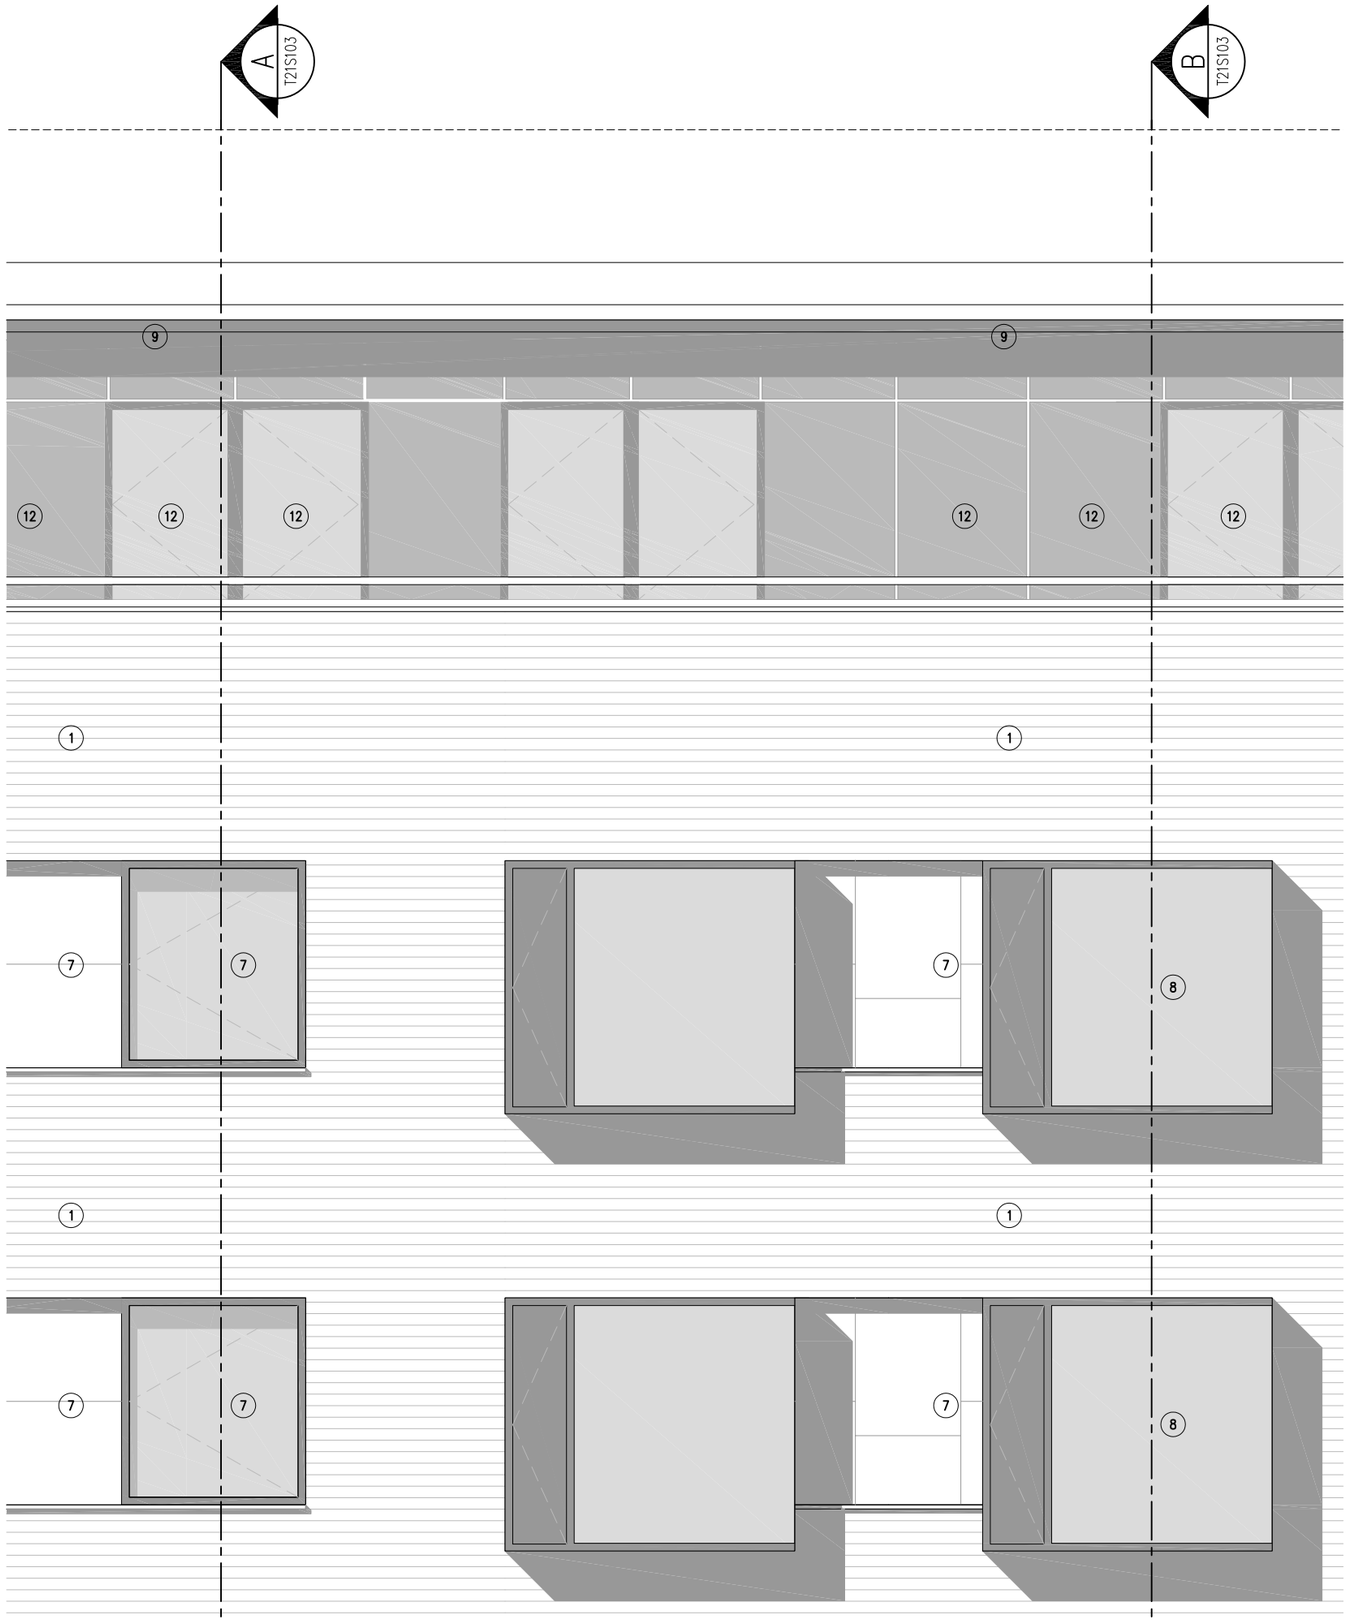

1 NORTH ELEVATION EXTRACTS OF RESIDENTIAL
SCALE: 1:20 (A1)

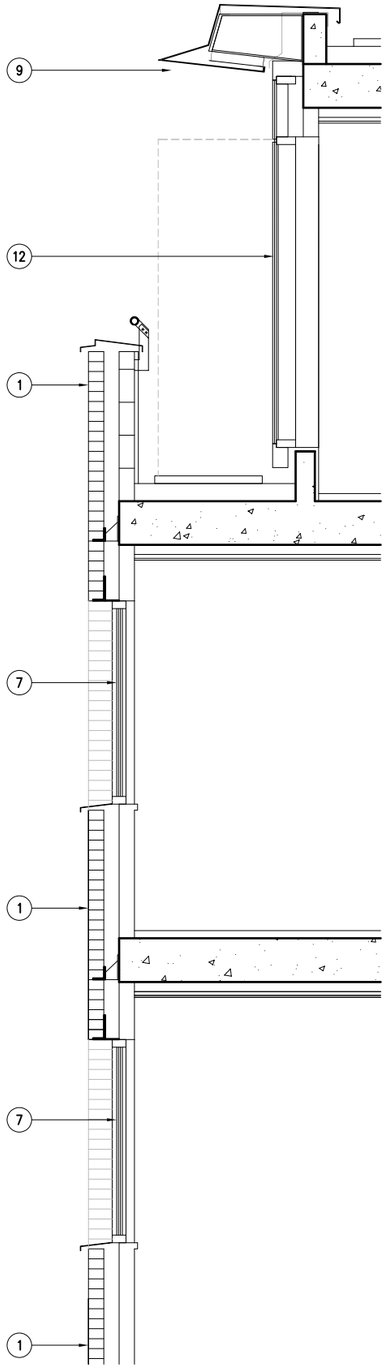

A SECTION A–A
SCALE: 1:20 (A1)

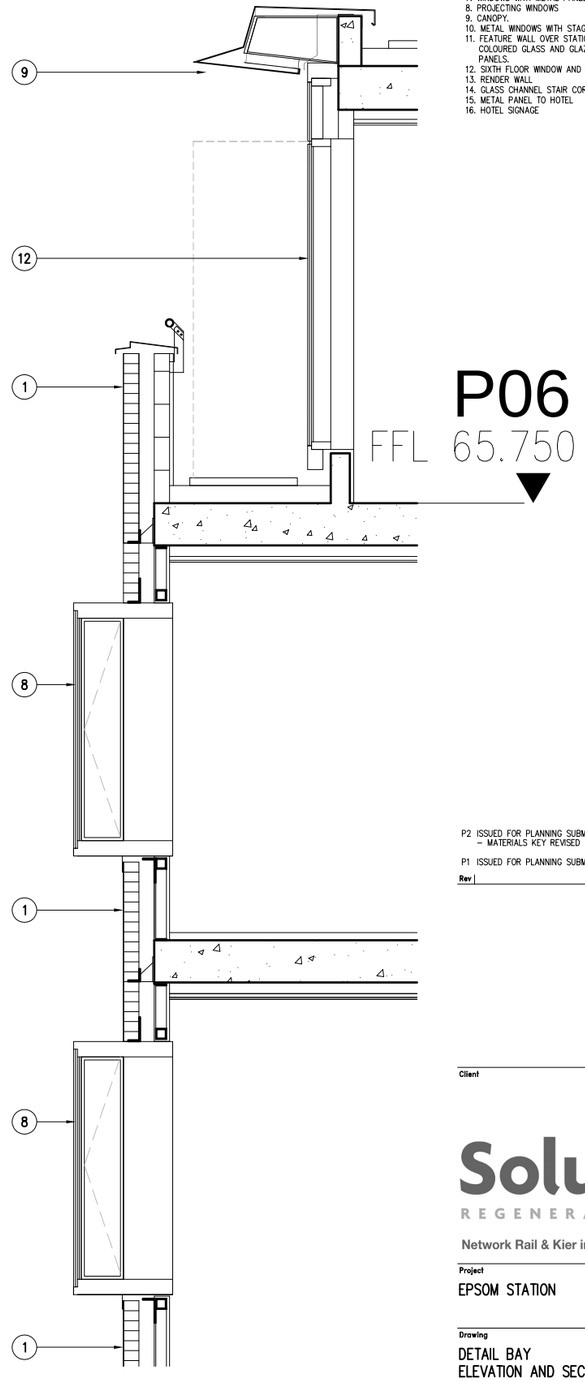

B SECTION B–B
SCALE: 1:20 (A1)

NOTES

1 **The Contractor must check and confirm dimensions**

2 **All discrepancies must be reported and resolved by the Architect before works commence**

3 **This drawing is not to be scaled**

4 **All work and materials to be in accordance with current applicable Statutory Legislation and to comply with all relevant Codes of Practice and British Standards.**

MATERIALS KEY LEGEND:

1. BRICKWORK
2. METAL RECESSED WINDOWS WITH BRICKWORK REVEALS
3. SLIDING WINDOWS
4. METAL BALCONIES WITH STAINLESS STEEL HANDRAIL, GLASS BALUSTRADE WITH LOW LEVEL FRIT AND METAL SOFFIT PANELS.
5. TILED WALL.
6. CAR PARK VENTILATION INCORPORATING ARTWORK
7. WINDOWS WITH METAL PANELS.
8. PROJECTING WINDOWS
9. CANOPY.
10. METAL WINDOWS WITH STAGGERED GLAZING, TO HOTEL.
11. FEATURE WALL OVER STATION ENTRANCE FORMED FORM COLOURED GLASS AND GLAZED INSULATED SHADOW BOX PANELS.
12. SIXTH FLOOR WINDOW AND METAL PANEL SYSTEM.
13. RENDER WALL
14. GLASS CHANNEL STAIR CORE
15. METAL PANEL TO HOTEL
16. HOTEL SIGNAGE

Rev		Date
P2	ISSUED FOR PLANNING SUBMISSION – MATERIALS KEY REVISED	10/11/09
P1	ISSUED FOR PLANNING SUBMISSION	06/11/09

ROLFE JUDD

PLANNING
ARCHITECTURE
INTERIORS

Old Church Court
Claylands Road
The Oval
London SW8 1NZ
Telephone 020 7556 1500
Fax 020 7556 1501
www.rolfe-judd.co.uk

Client

Solum REGENERATION

Network Rail & Kier in partnership

Project

EPSOM STATION

Drawing

DETAIL BAY
ELEVATION AND SECTION 3

Scale	Date	Drawn
1:20 (A1)	JUL 09	JR

Drawing No	Revision
4630 / T21S103	P2

CAD Ref No
G:\4630\T_Series\T20\T21S103

This scale is 100mm in length when printed at the size indicated in the title block.

© Copyright Rolfe Judd Ltd