SECTION 10

DRAFT MASTER PLAN : FORMER WEST PARK HOSPITAL SITE

SCALE 1:1250 JAN. 2003

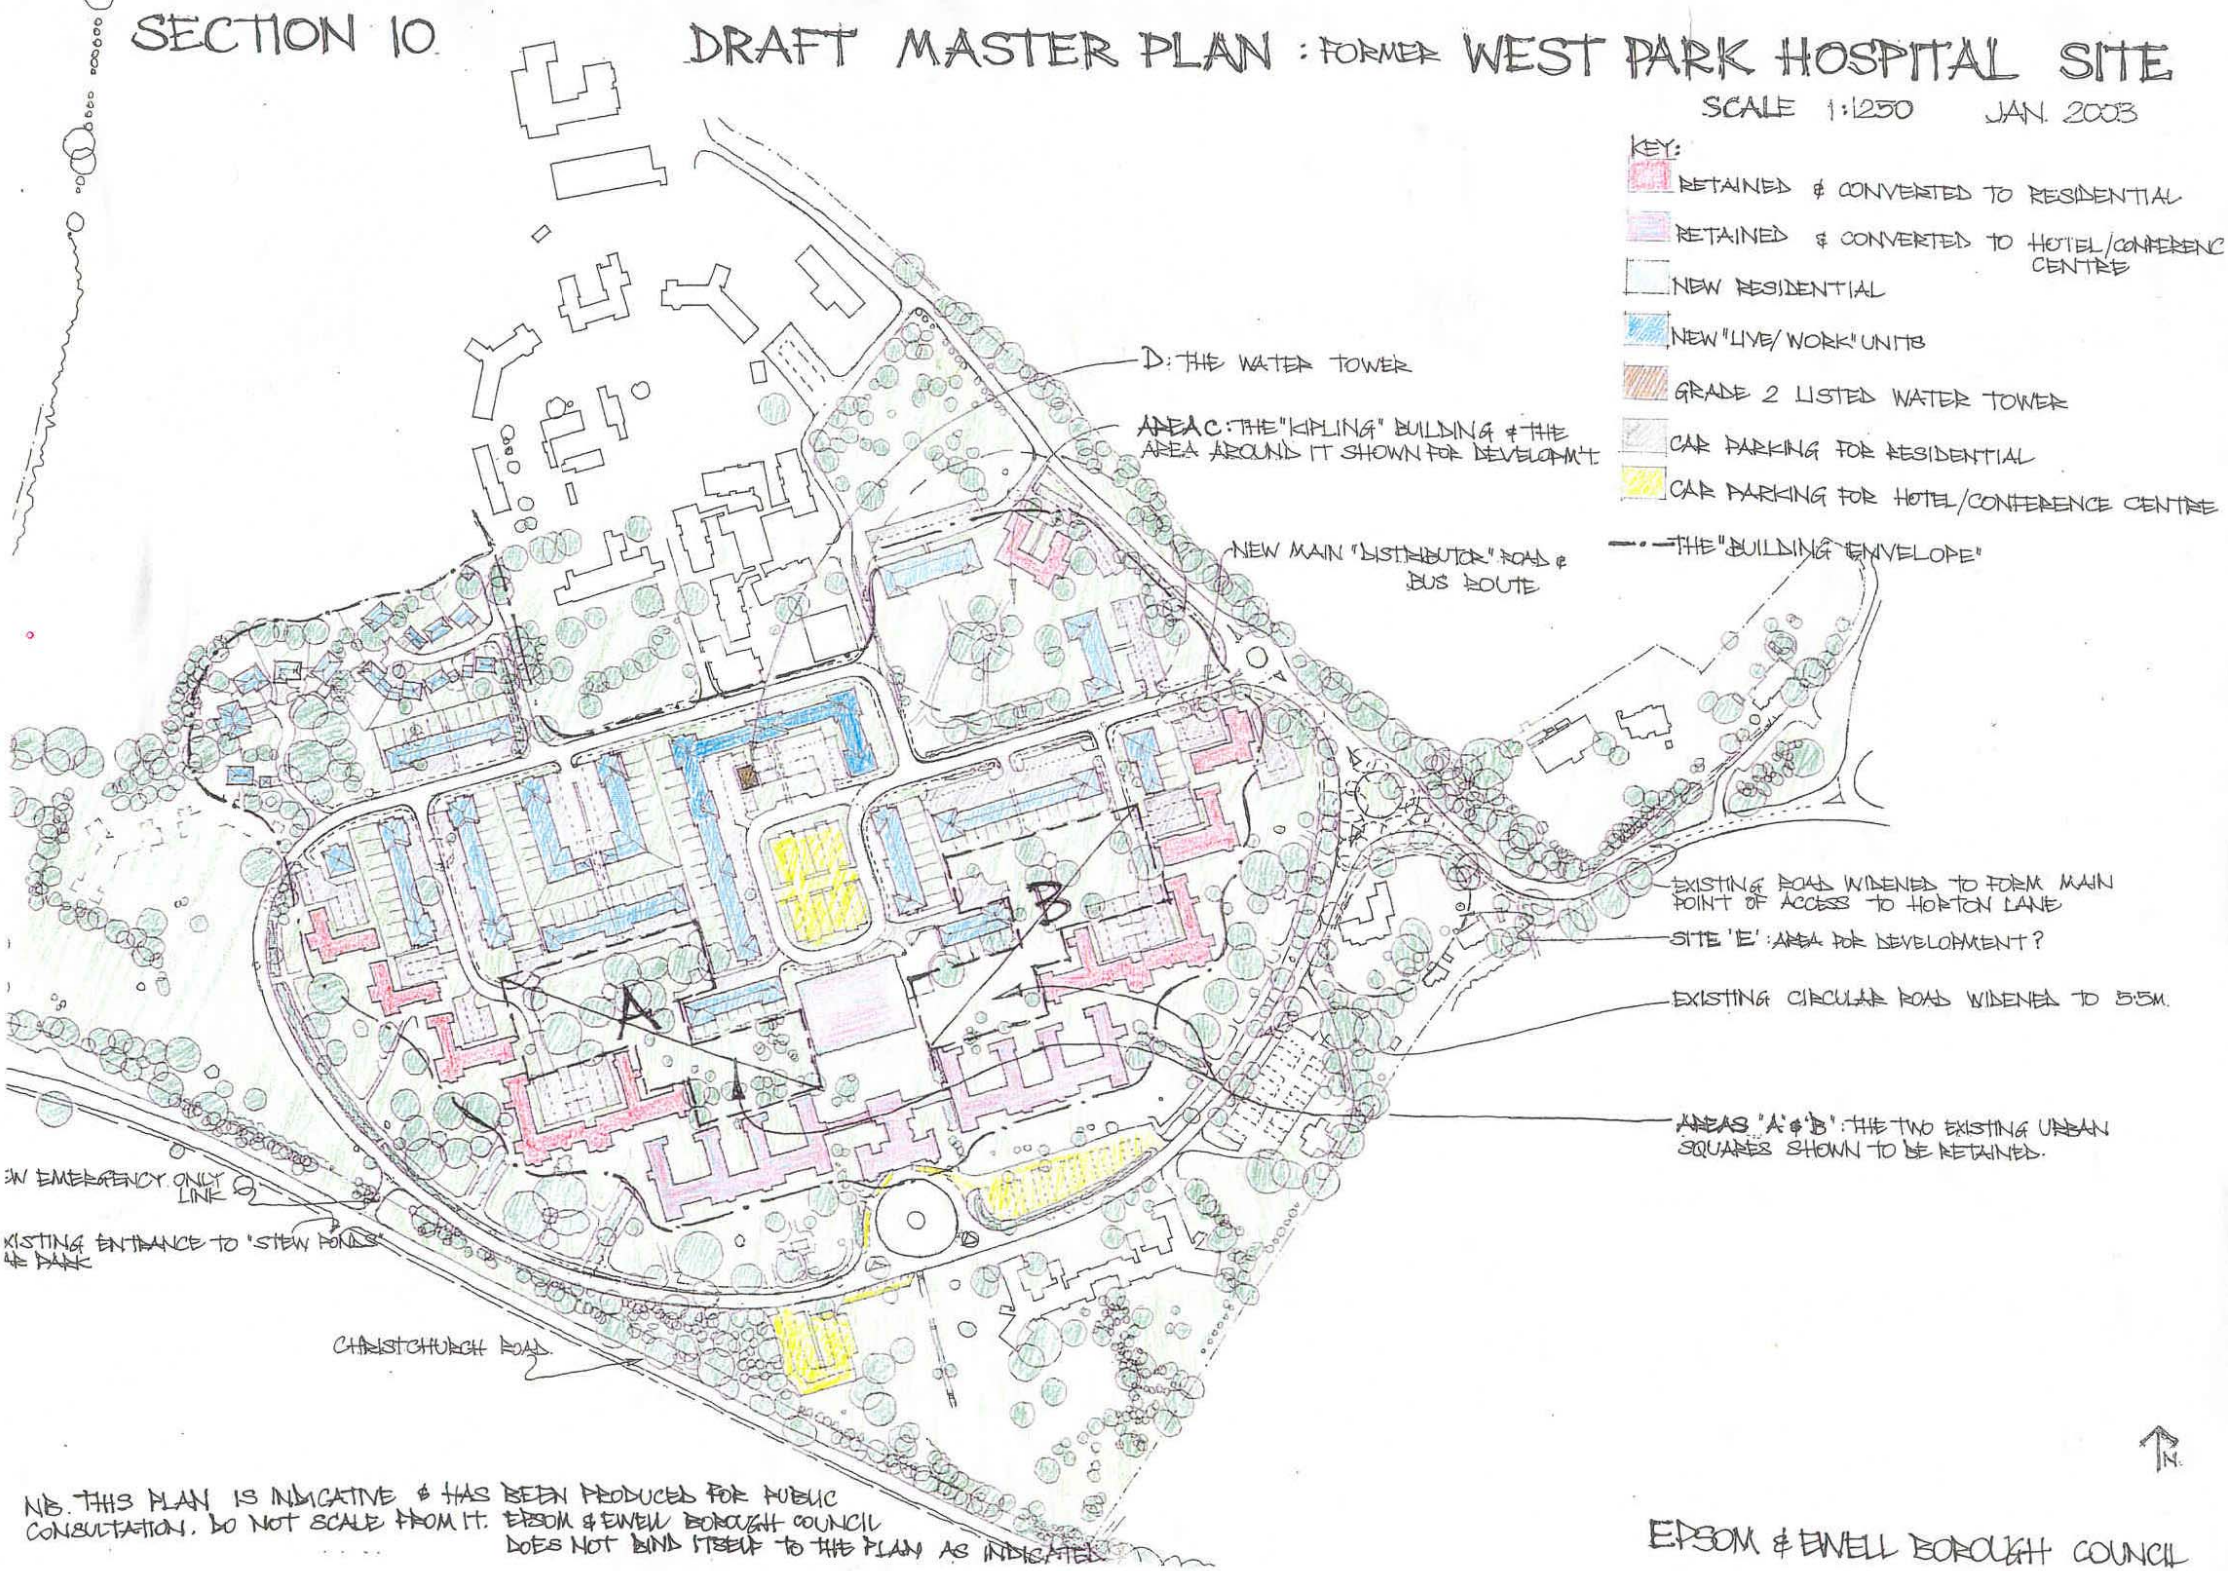

NB. THIS PLAN IS INDICATIVE & HAS BEEN PRODUCED FOR PUBLIC CONSULTATION. DO NOT SCALE FROM IT. EPSOM & EWELL BOROUGH COUNCIL DOES NOT BIND ITSELF TO THE PLAN AS INDICATED.

EPSOM & EWELL BOROUGH COUNCIL