rdnance Survey Information shown is protected under Crown copyright. Fairview New Homes Ltd. Licence number 100020449 .

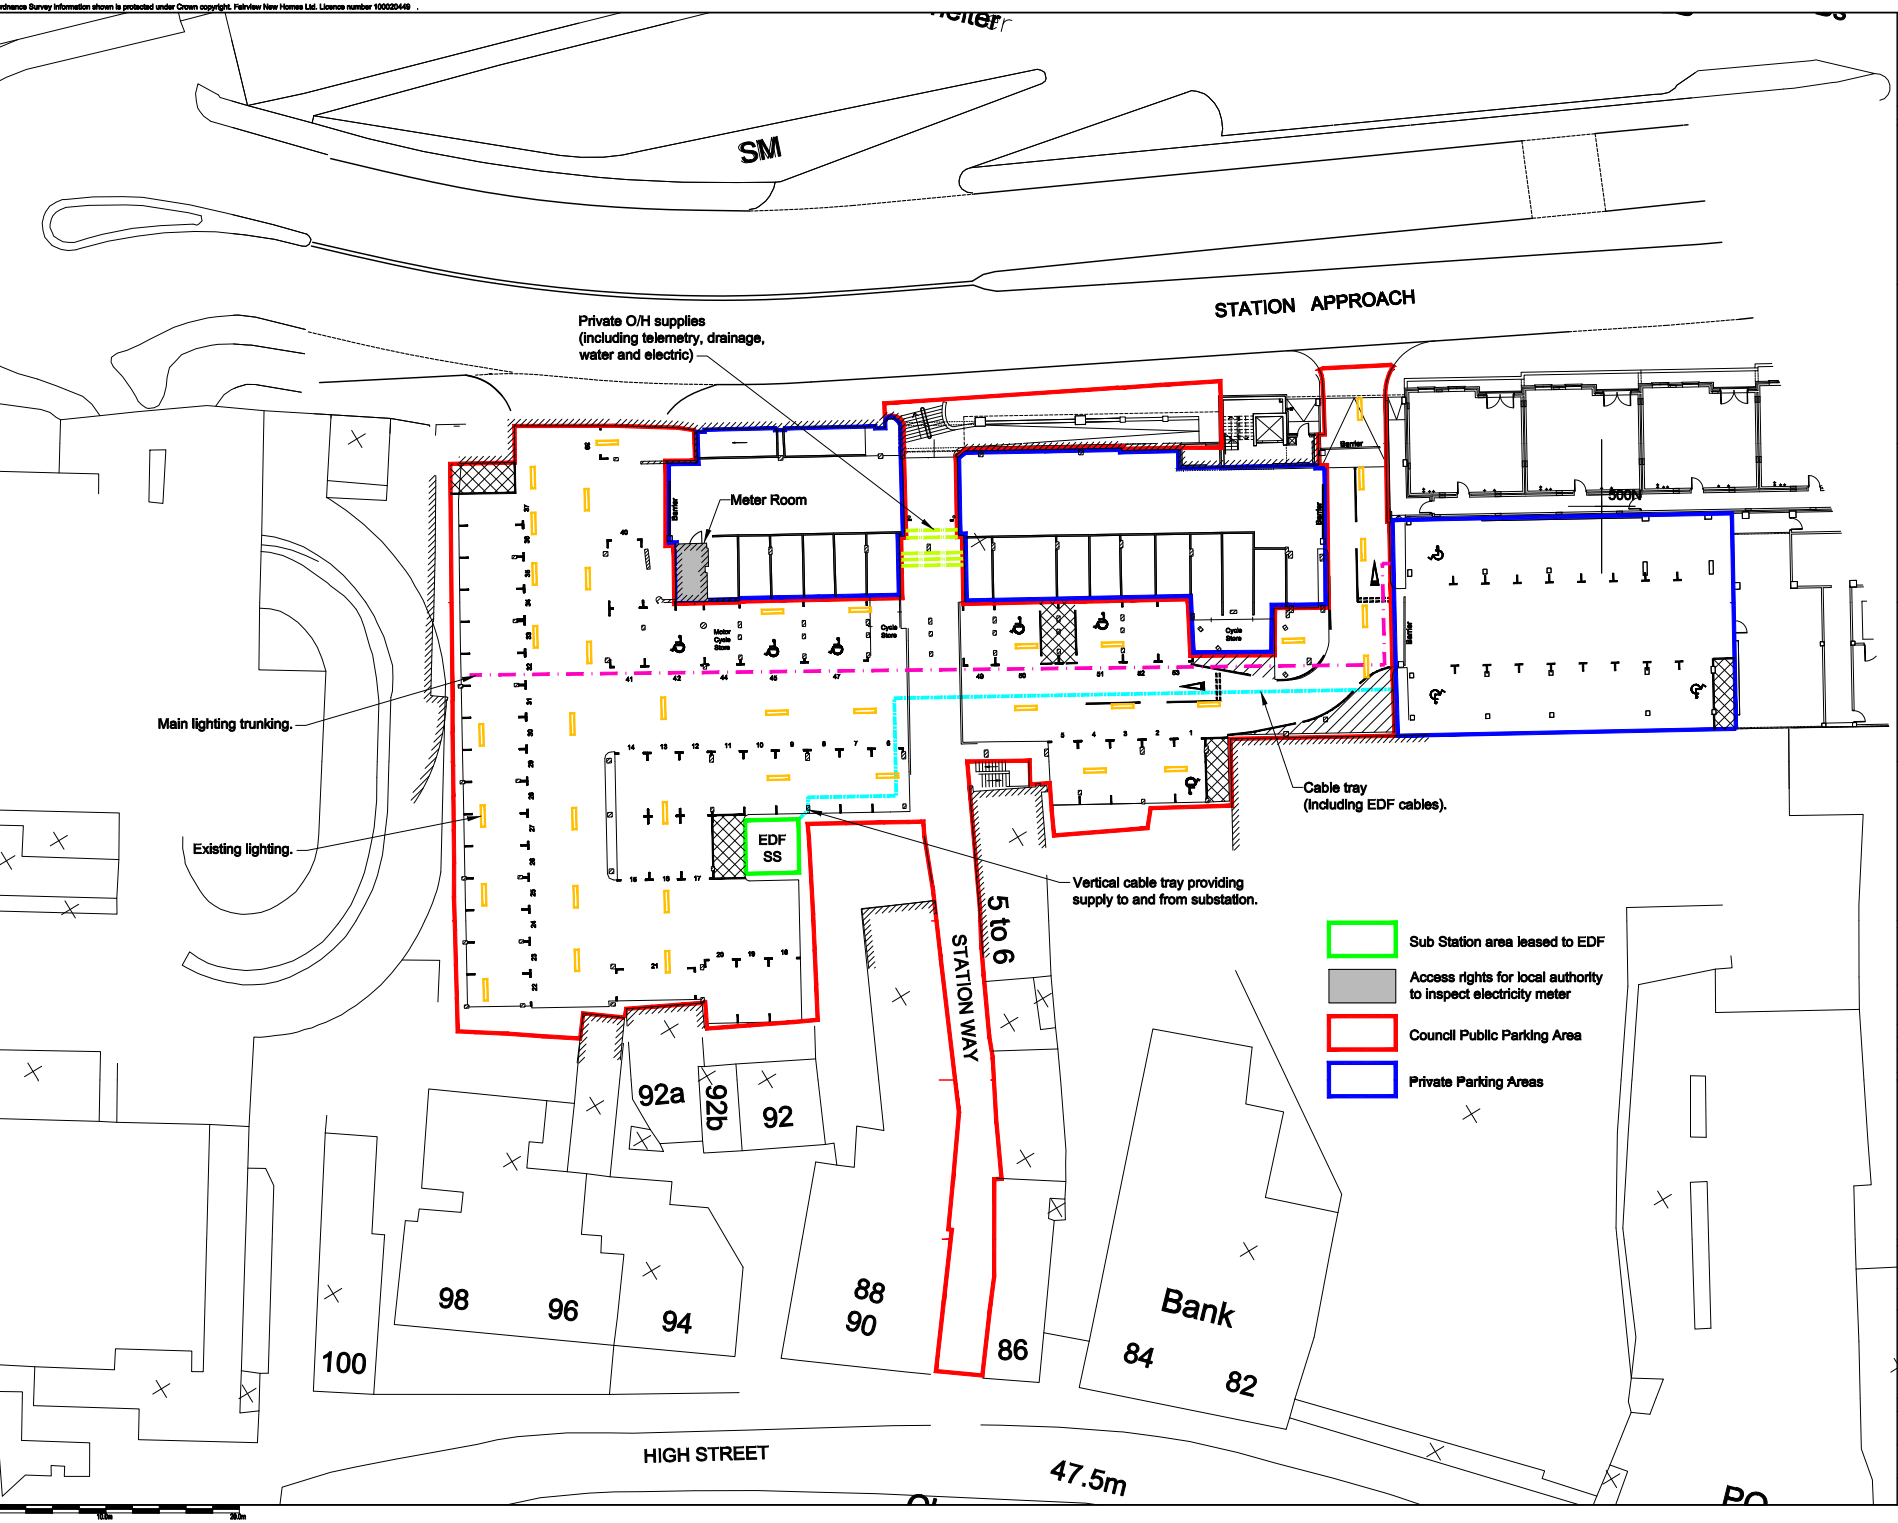

NOTES:

REV	AMENDMENTS	BY	D
D	Bay 38 deleted and chevroned. Combined bays 41& 42, 45 & 46, & 47 & 48 and made into disabled bays. Bays 42, 46 and 48 deleted. Added M/C (motor cycle bay) to bay 44. All as per D. Jones / S. Silince mark-ups.	KDW	28.
C	Lighting, Cable trays, lighting trunking and private O/H supplies added. Public Parking Area revised to 93 spaces. All as per D. Jones / S. Silince mark-ups.	KDW	18.
B	Boundary amended and drawing re-scaled	ADH	10.
A	Amended to suit local authority comments	DB	01.

Fairview
NEW HOMES Ltd
Technical Department
50 Lancaster Road
Enfield, Middlesex EN2 0BY
Telephone No. 020-8366-1271
Facsimile No. 020-8342-3661
Web Site: www.fairview.co.uk
E-mail: technical@fnhltd.co.uk

N

Drawn :	ADH	Date :	Sept 2007
Scale :	1:200 @ A1	Section :	Infrastructu
Checked :	DMc	Approved :	

Title :

Car Park Management Agreemen Areas of Responsibility

Job : Station Approach, Epsom

Drg. No : FNH293/31.2

Dwg file name: 31.2.dwg